ARDMORE BASIN 1 PROGRESS MAP

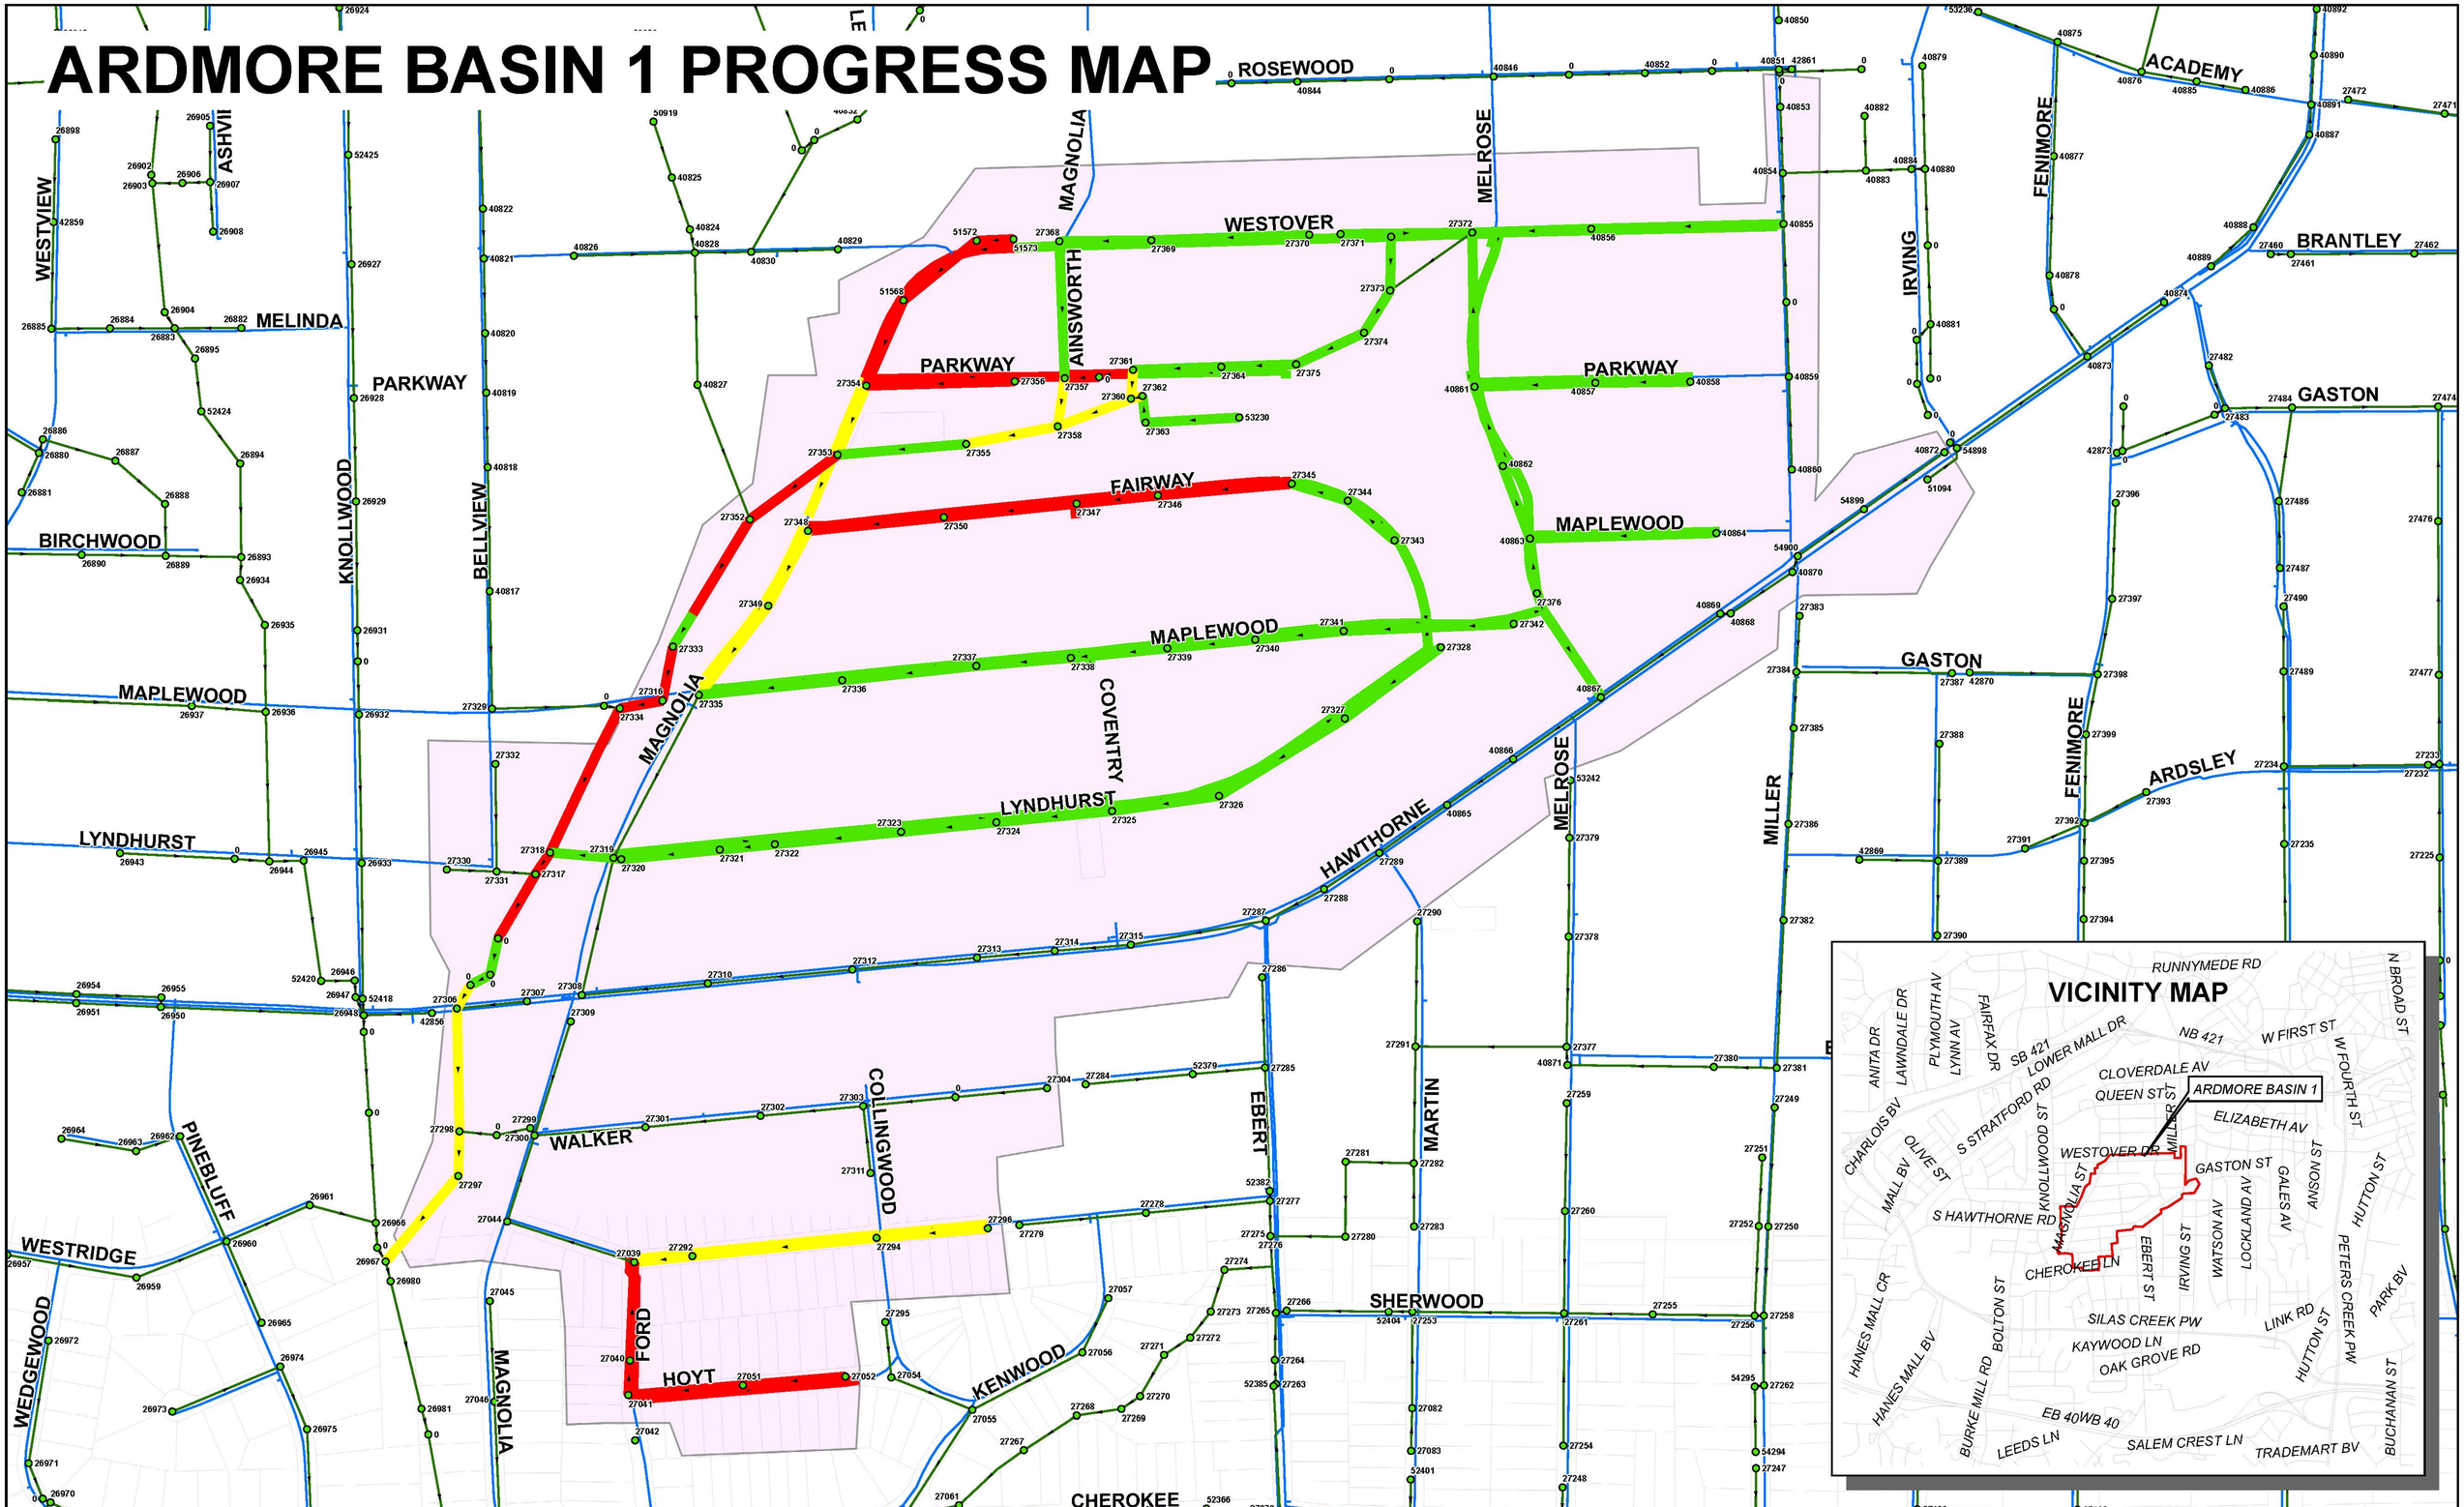

Sewer Manholes
Sewer Mains
Block in Progress
Basin 1 Project Area
Water Mains
Block Completed
Next 30 Days

ARDMORE BASIN 1
SEWER REHABILITATION AND WATER IMPROVEMENTS
PROGRESS MAP AS OF 8/4/16

N

Winston-Salem • Forsyth County
City/County Utilities
Water • Sewer • Solid Waste Disposal

1 inch = 180 feet

HYDROSTRUCTURES
3909 Westpoint Blvd., Suite E
Winston-Salem, NC 27103
(p) 336.497.5798 (f) 919.542.6835 (m) 919.219.1255